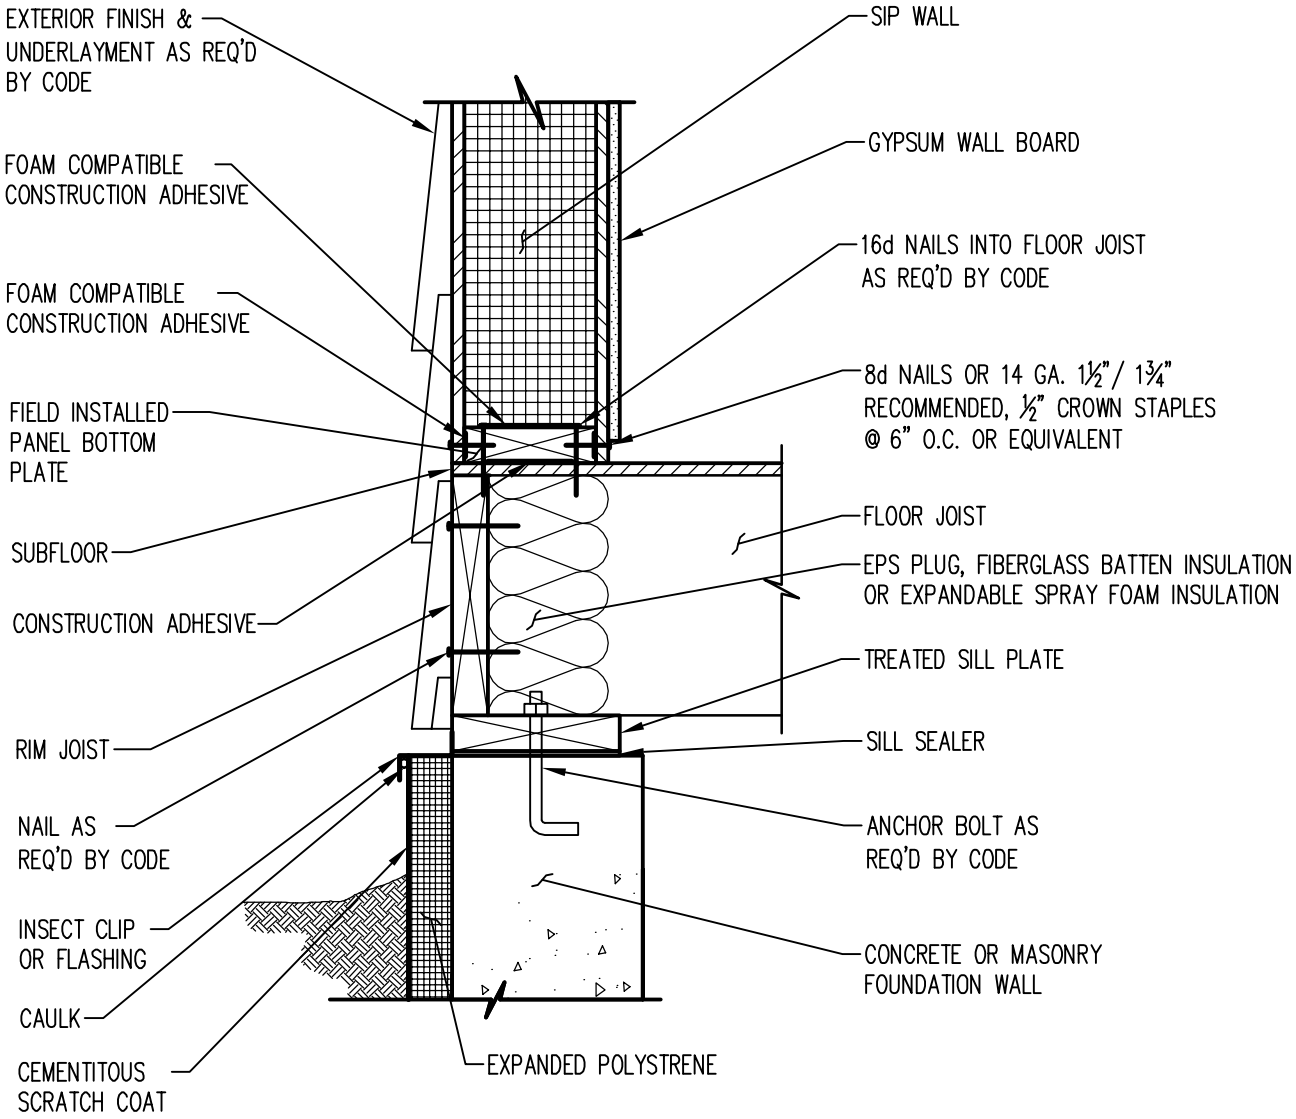

SURETIGHT
INSULATED PANELS
BUILD SMARTER. LIVE BETTER.

SHEET TITLE: PANELS ON FLOOR DECK DETAIL		
SCALE: NTS	LAST UPDATED: 12-06-05	SHEET NO: SIPS-9